


Topsfield Town Hall
8 W Common Street
Topsfield, MA

Date: 03/31/16
Scale: 1"=40'
Project No: 1758

McGinley Kalsow & Associates, Inc.
ARCHITECTS & PRESERVATION PLANNERS
324 Broadway, P.O. Box 45248
Somerville, MA 02145
617.625.8901 - www.mcginleykalsow.com

SITE PLAN

LA-1

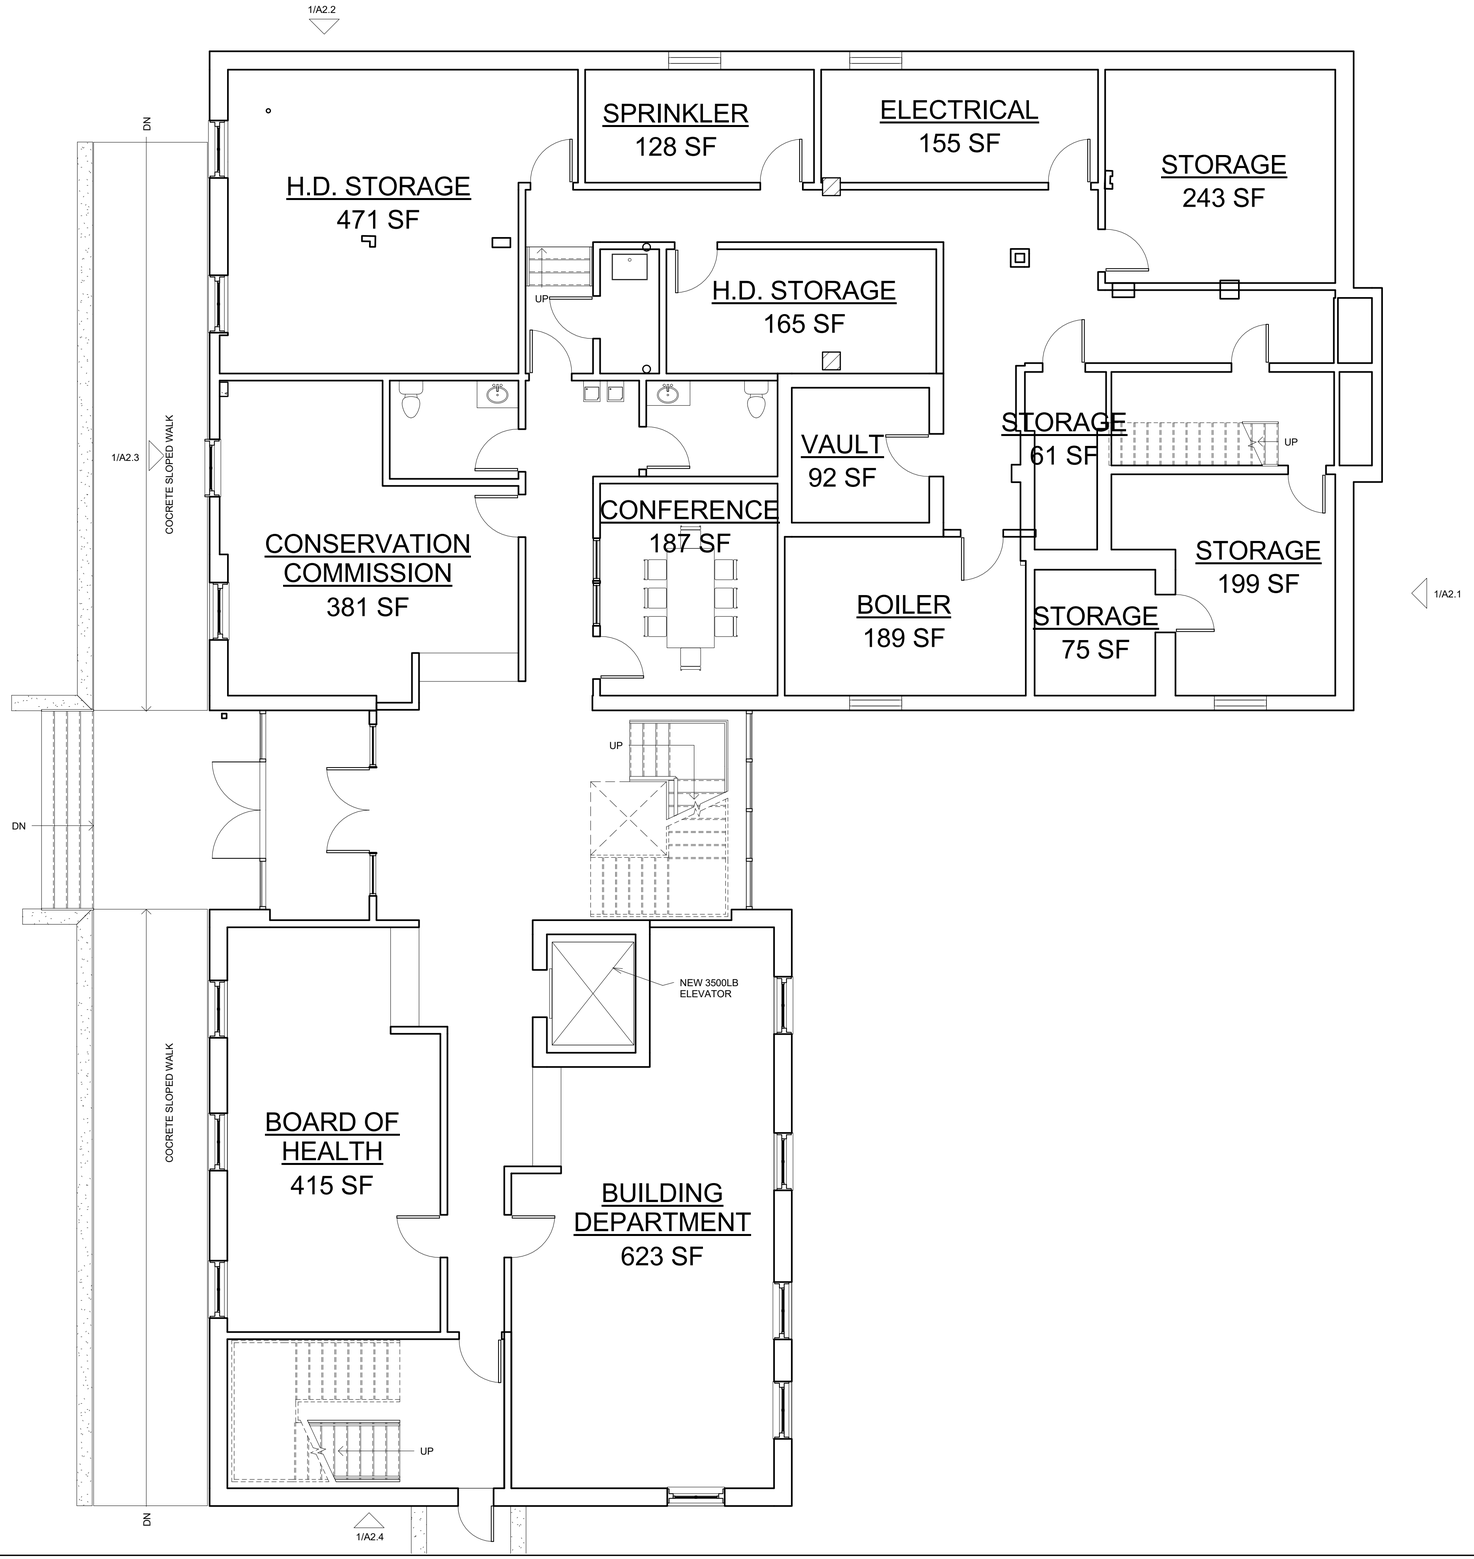

SHENEWEMEDY ☆ NEW MEADOWS ☆ TOPSFIELD 1650 ☆

Topsfield Town Hall

8 W Common St.
Topsfield, MA. 01983

Date:	01/14/16
Scale:	3/16" = 1'-0"
Drawn By:	FE
Reviewed By:	DM
Project No:	1758

MK &A McGinley Kalsow & Associates, Inc.
ARCHITECTS & PRESERVATION PLANNERS
324 Broadway, P.O. Box 45248
Somerville, MA 02145
617.625.8901 - www.mcginleykalsow.com

Ground Floor Plan

No.

A1.1



SHENEWEMEDY ☆ NEW MEADOWS ☆ TOPSFIELD 1650 ☆ SMOKE

Topsfield Town Hall

8 W Common St.
Topsfield, MA. 01983


Date:	01/14/16
Scale:	3/16" = 1'-0"
Drawn By:	FE
Reviewed By:	DM
Project No:	1758

MK &A McGinley Kalsow & Associates, Inc.
ARCHITECTS & PRESERVATION PLANNERS
324 Broadway, P.O. Box 45248
Somerville, MA 02145
617.625.8901 - www.mcginleykalsow.com

First Floor Plan

No.

A1.2

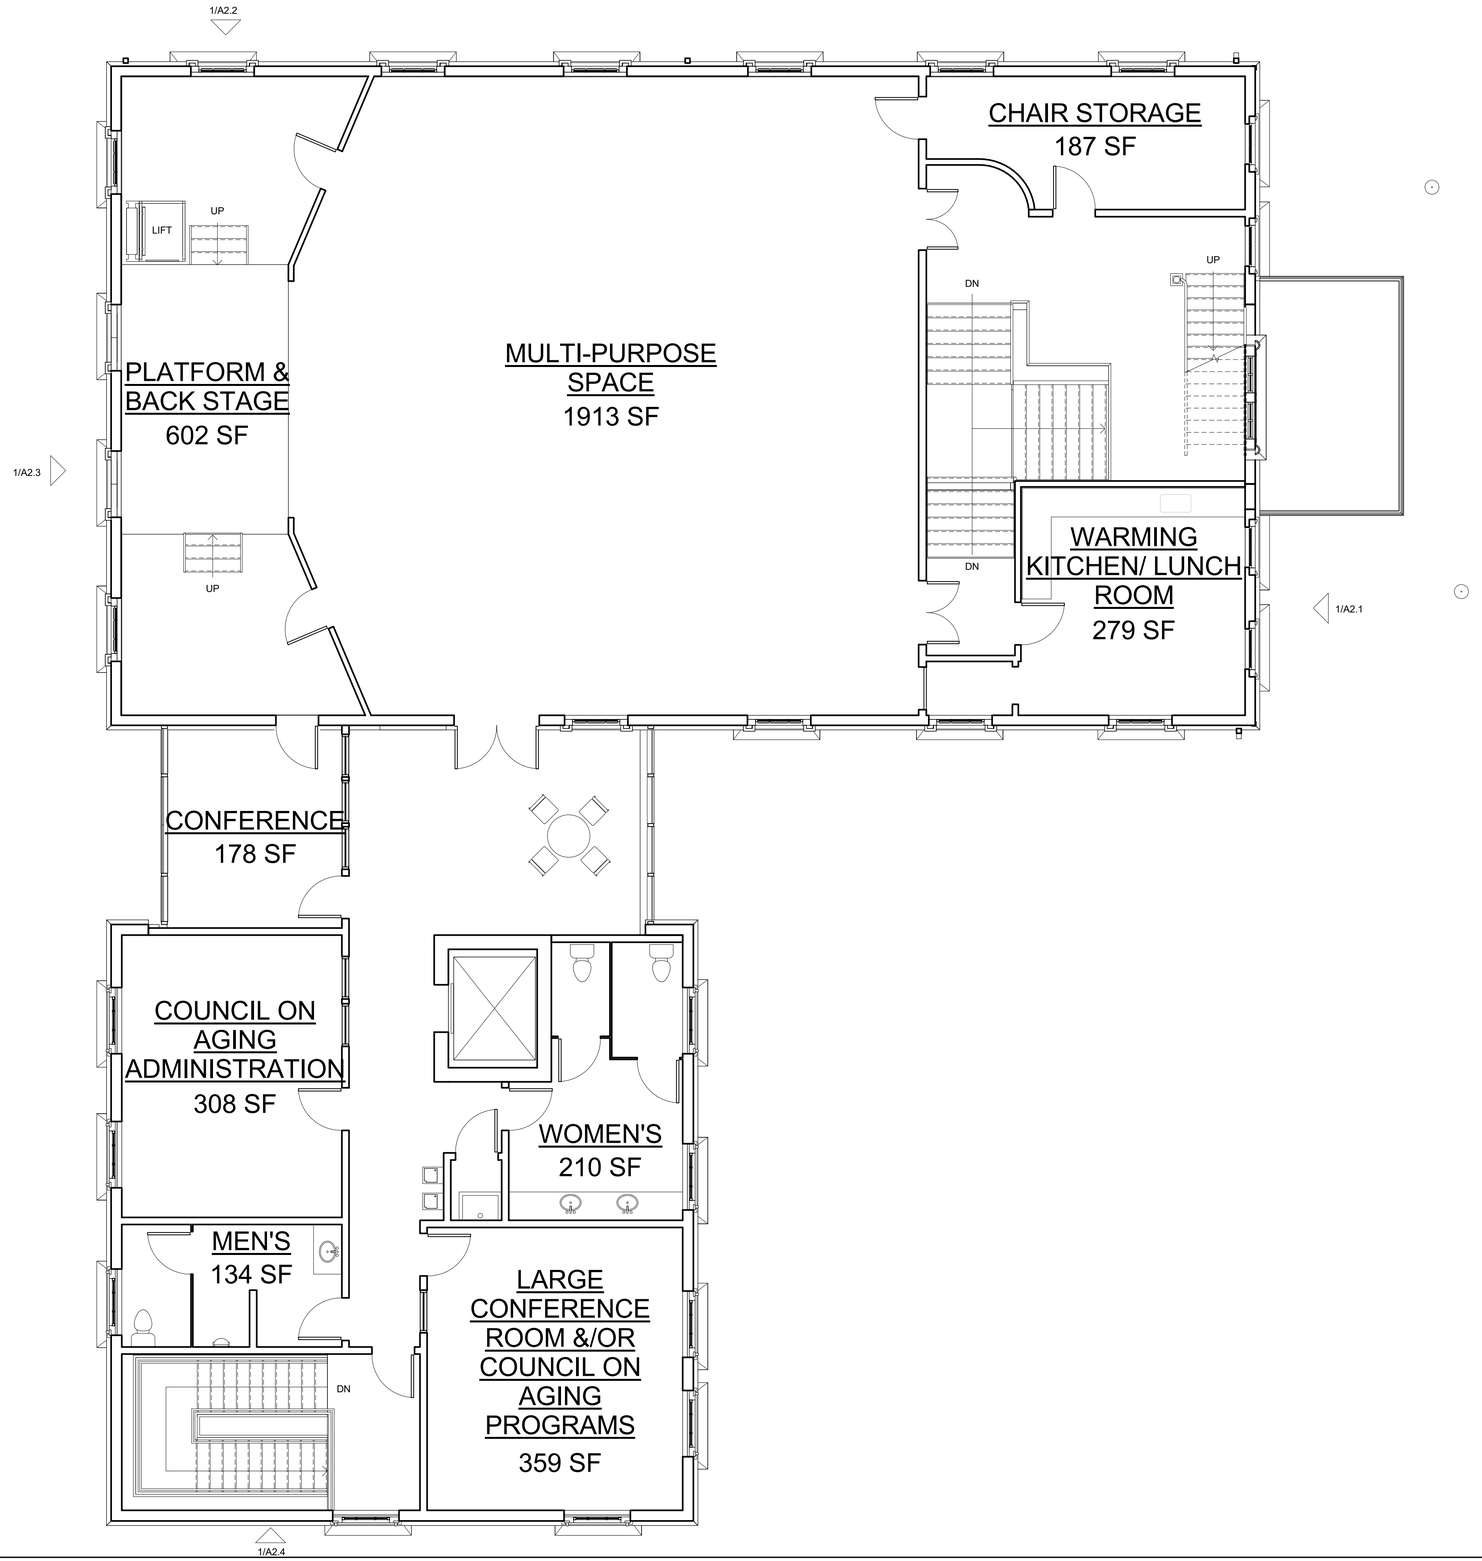

SHENEWEMEDY ☆ NEW MEADOWS ☆ TOPSFIELD 1650 ☆ SMOWS

Topsfield Town Hall

8 W Common St.
Topsfield, MA. 01983

Date:	01/14/16
Scale:	3/16" = 1'-0"
Drawn By:	FE
Reviewed By:	DM
Project No:	1758

McGinley Kalsow & Associates, Inc.
ARCHITECTS & PRESERVATION PLANNERS
324 Broadway, P.O. Box 45248
Somerville, MA 02145
617.625.8901 - www.mcginleykalsow.com

Second Floor Plan

No.

A1.3


I T ' S T I M E !
TOWN HALL
ERECTED 1878