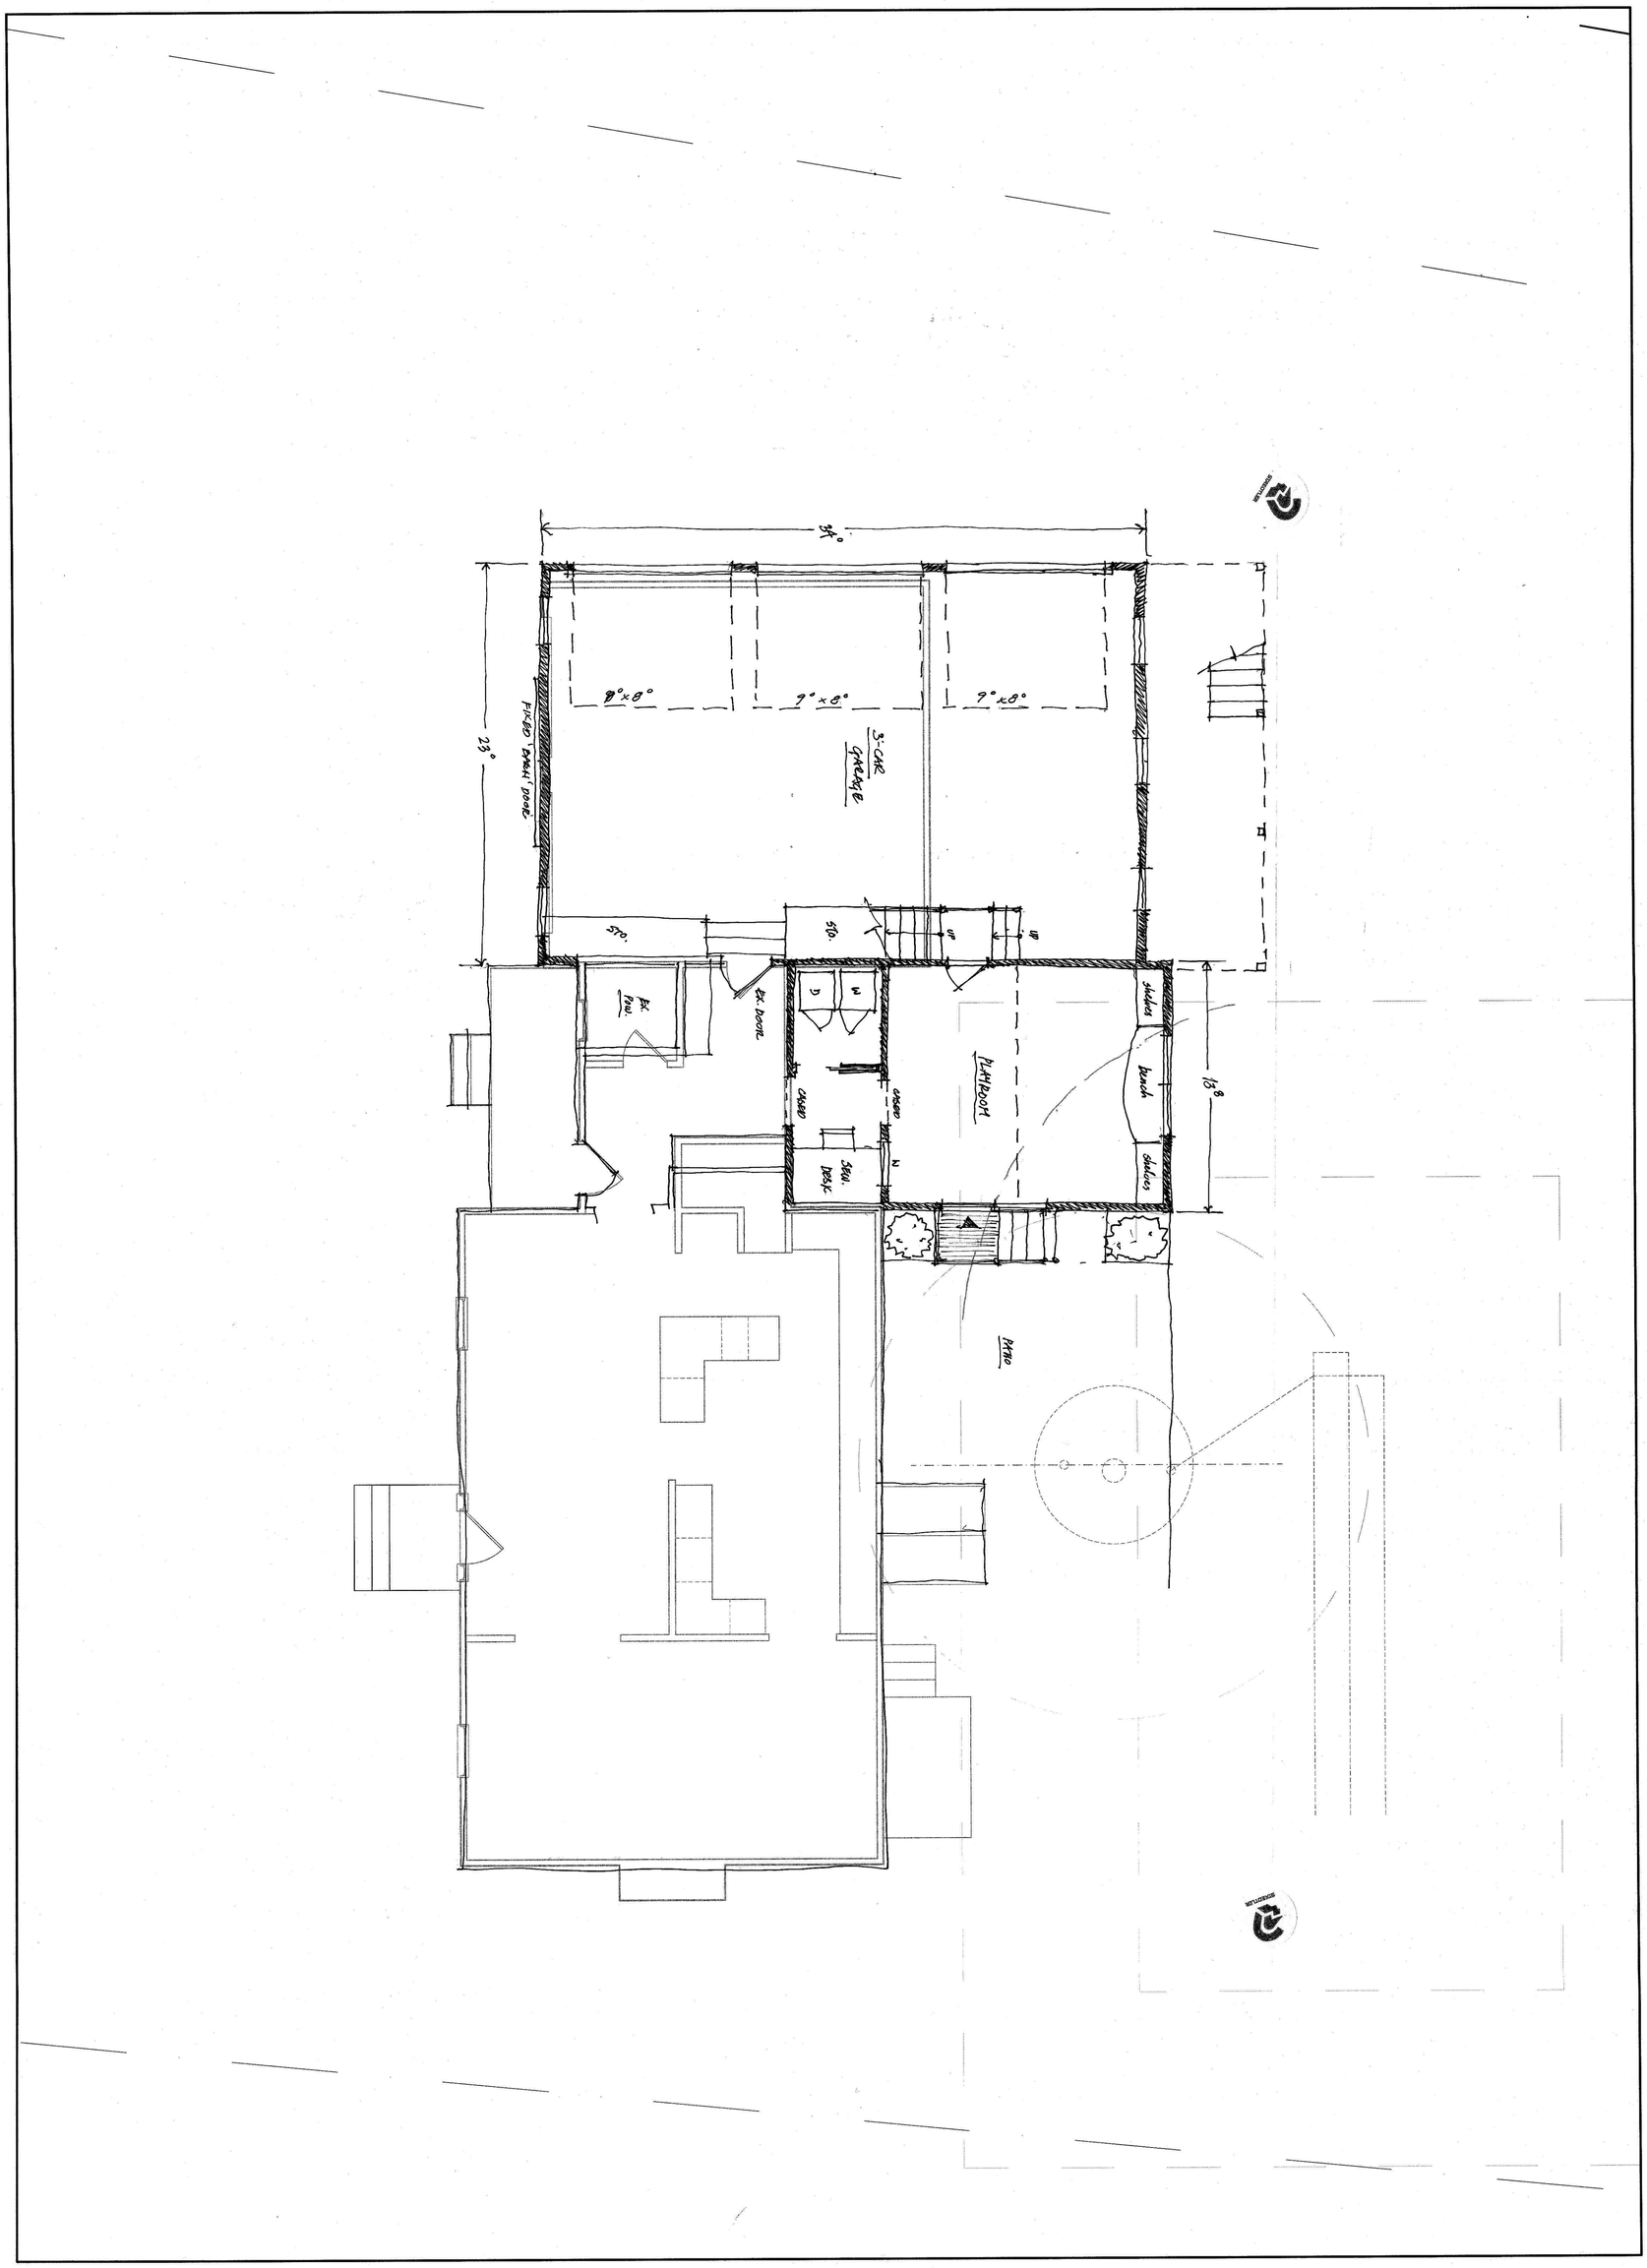

1.1

Proposed Renovations and Additions to

Cunningham / Conway Residence

10 Meadowview Road Topsfield, MA

Siemasko + Verbridge

- Architecture
- Interior Design
- Decorating
- Landscape Design

126 Dodge Street Beverly, Massachusetts 01915 www.svdesign.com t 978.927.3745 f 978.927.6365

First Floor Plan

Scale:	1/4" = 1'-0"	Plot Date:	9/23/2013
Date:	.	Save Date:	9/23/2013
Drawn By:	Tobias Stolzman, AIA, LEED AP	Checked By:	.

File: Residential, Renovations & Additions/ Cunningham 2013/03 - Existing Conditions

© Siemasko + Verbridge, Inc.

Revisions

#	Description	Date	By
.	.	.	.