
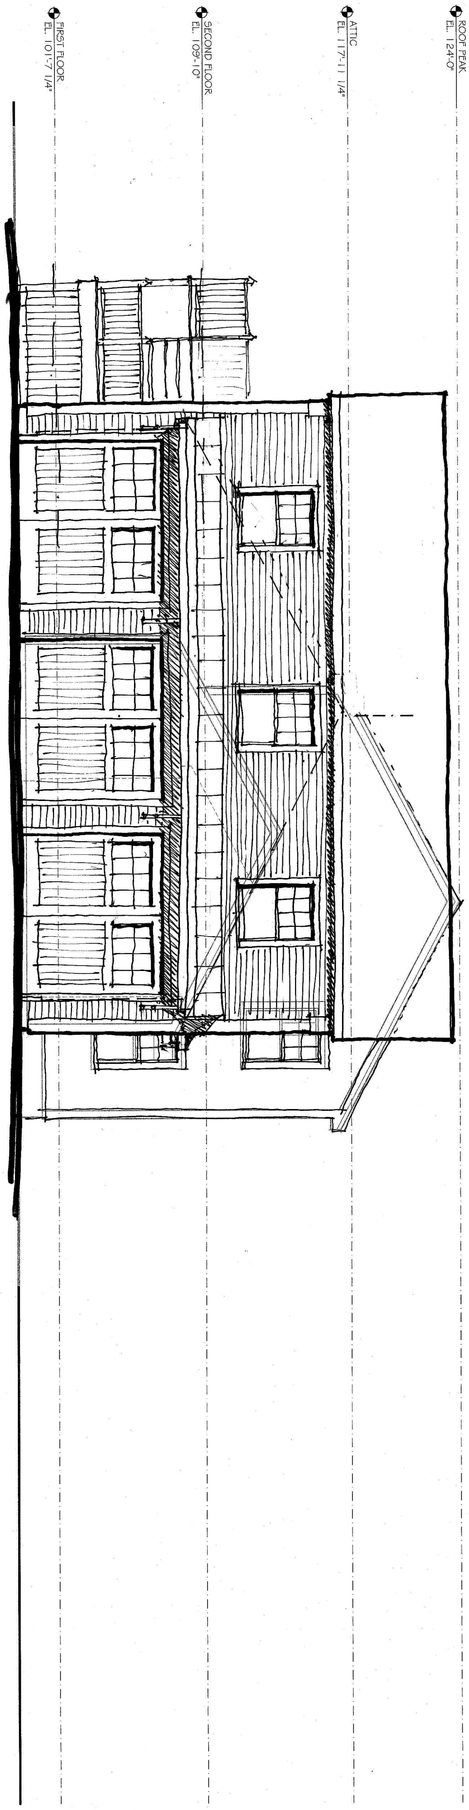


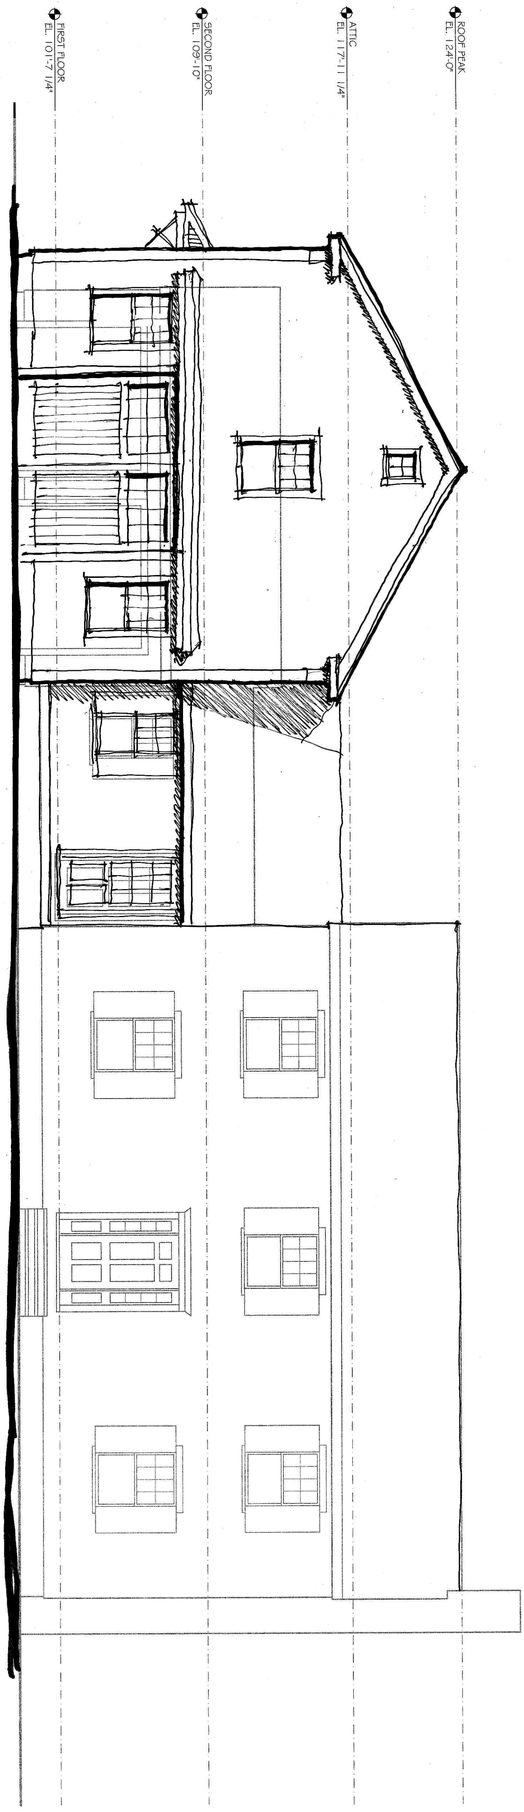

2.1

Proposed Renovations and Additions to

Cunningham / Conway Residence

10 Meadowview Road Topsfield, MA

Siemasko + Verbridge

126 Dodge Street Beverly, Massachusetts 01915 www.svdesign.com t 978.927.3745 f 978.927.6365

- Architecture
- Interior Design
- Decorating
- Landscape Design

Elevations

Scale:	1/4" = 1'-0"	Plot Date:	9/23/2013
Date:	.	Save Date:	8/26/2013
Drawn By:	John Shulman, AIA, LEED AP	Checked By:	.
File Name:	Residential, Renovations & Additions\Cunningham 2013\03 - Existing Conditions		

© Siemasko + Verbridge, Inc.

Revisions

#	Description	Date	By
.	.	.	.