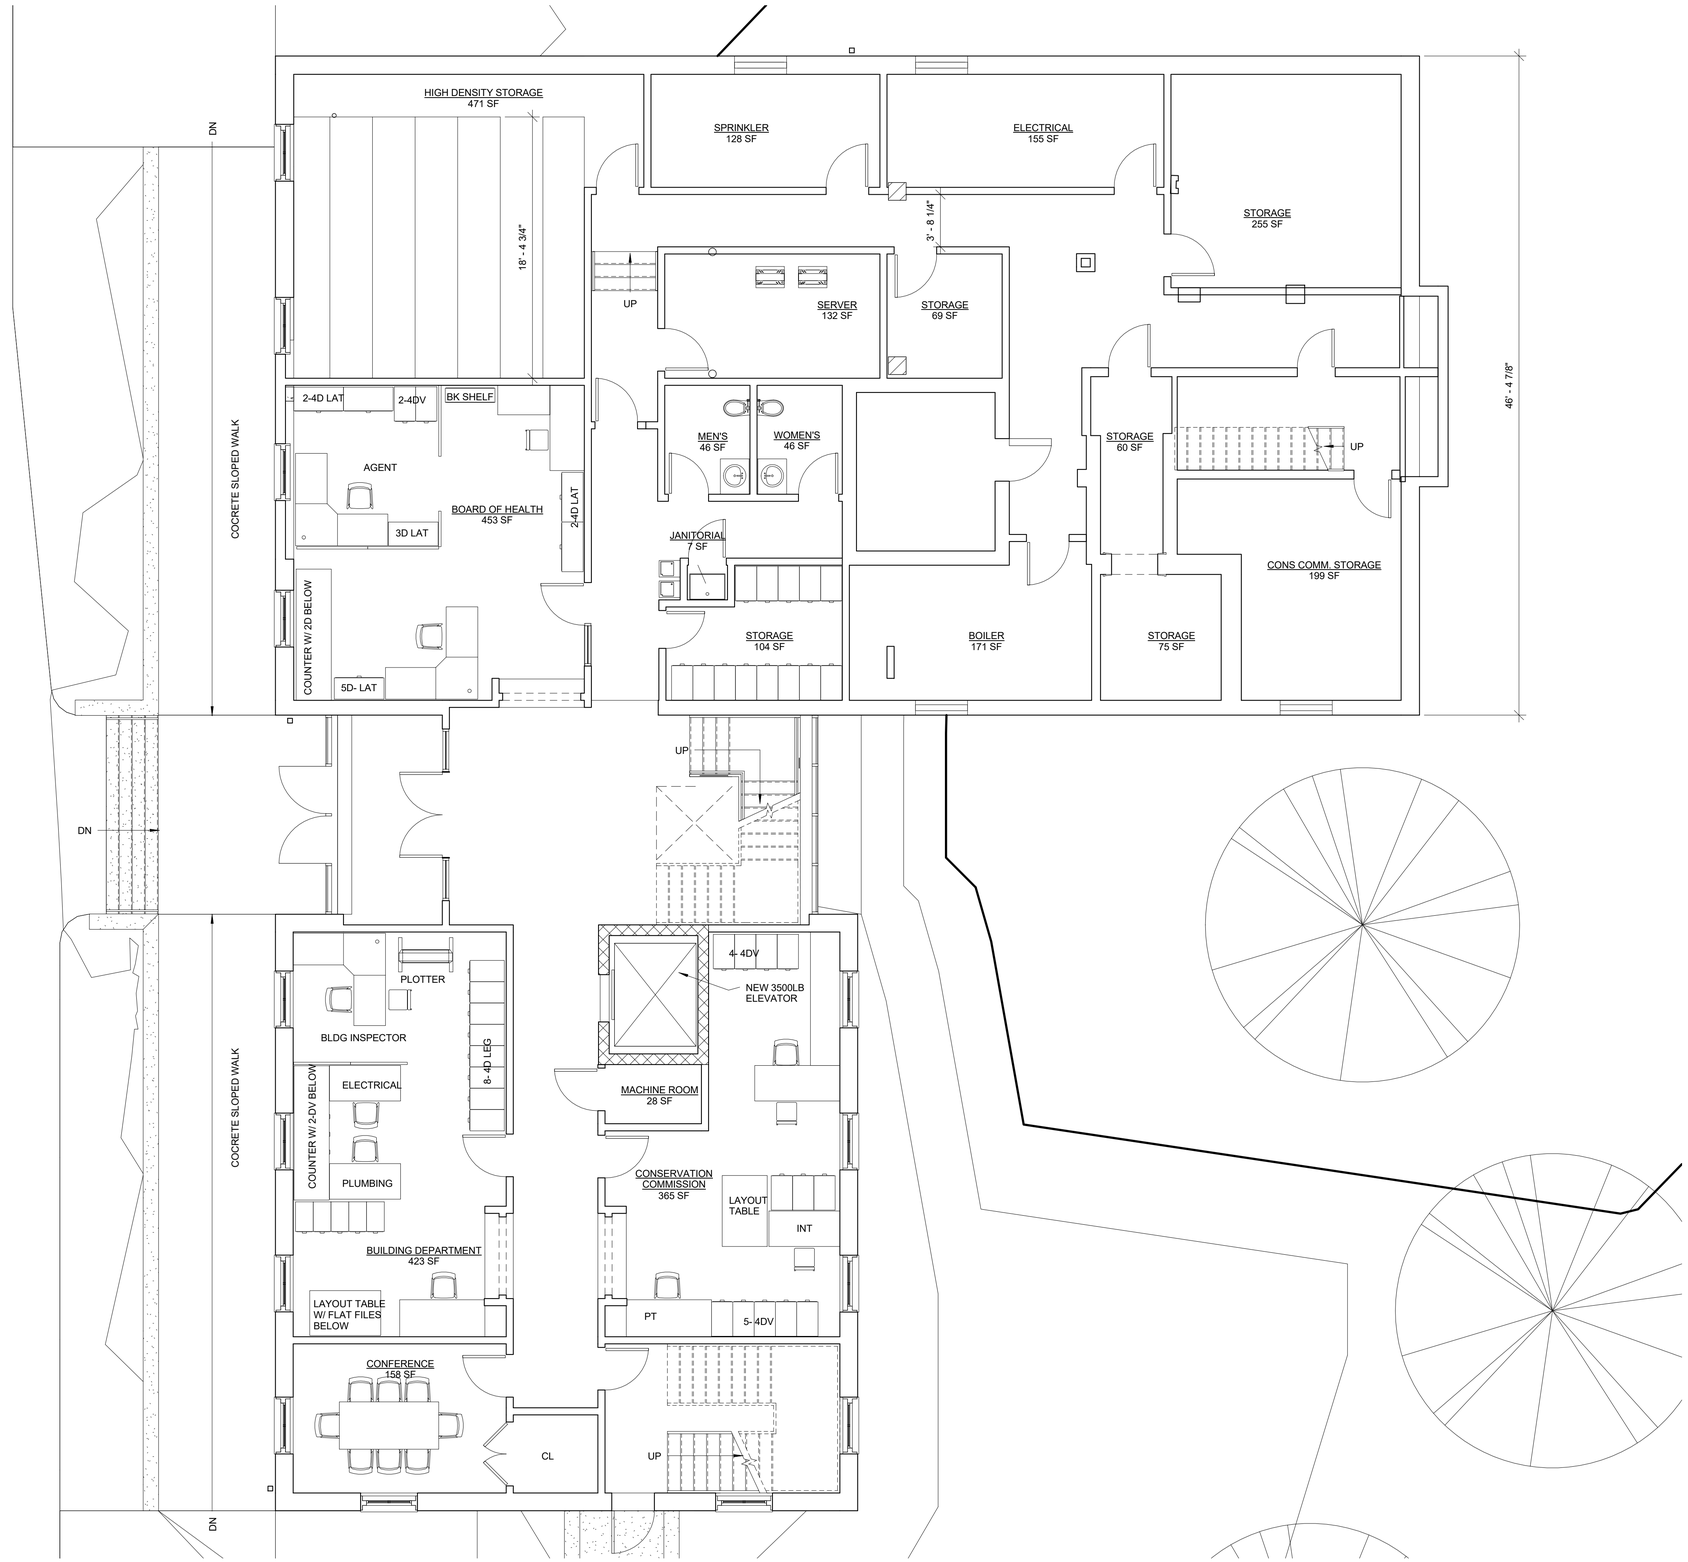



# Topsfield Town Hall

8 W Common Street
Topsfield, MA. 01983
Town of Topsfield

| | |
|---|---|
| Date: | 07/27/16 |
| Scale: | 3/32"= 1'-0" |
| Drawn By: | FE |
| Reviewed By: | DM/WCK |
| Project No: | 1758.00 |

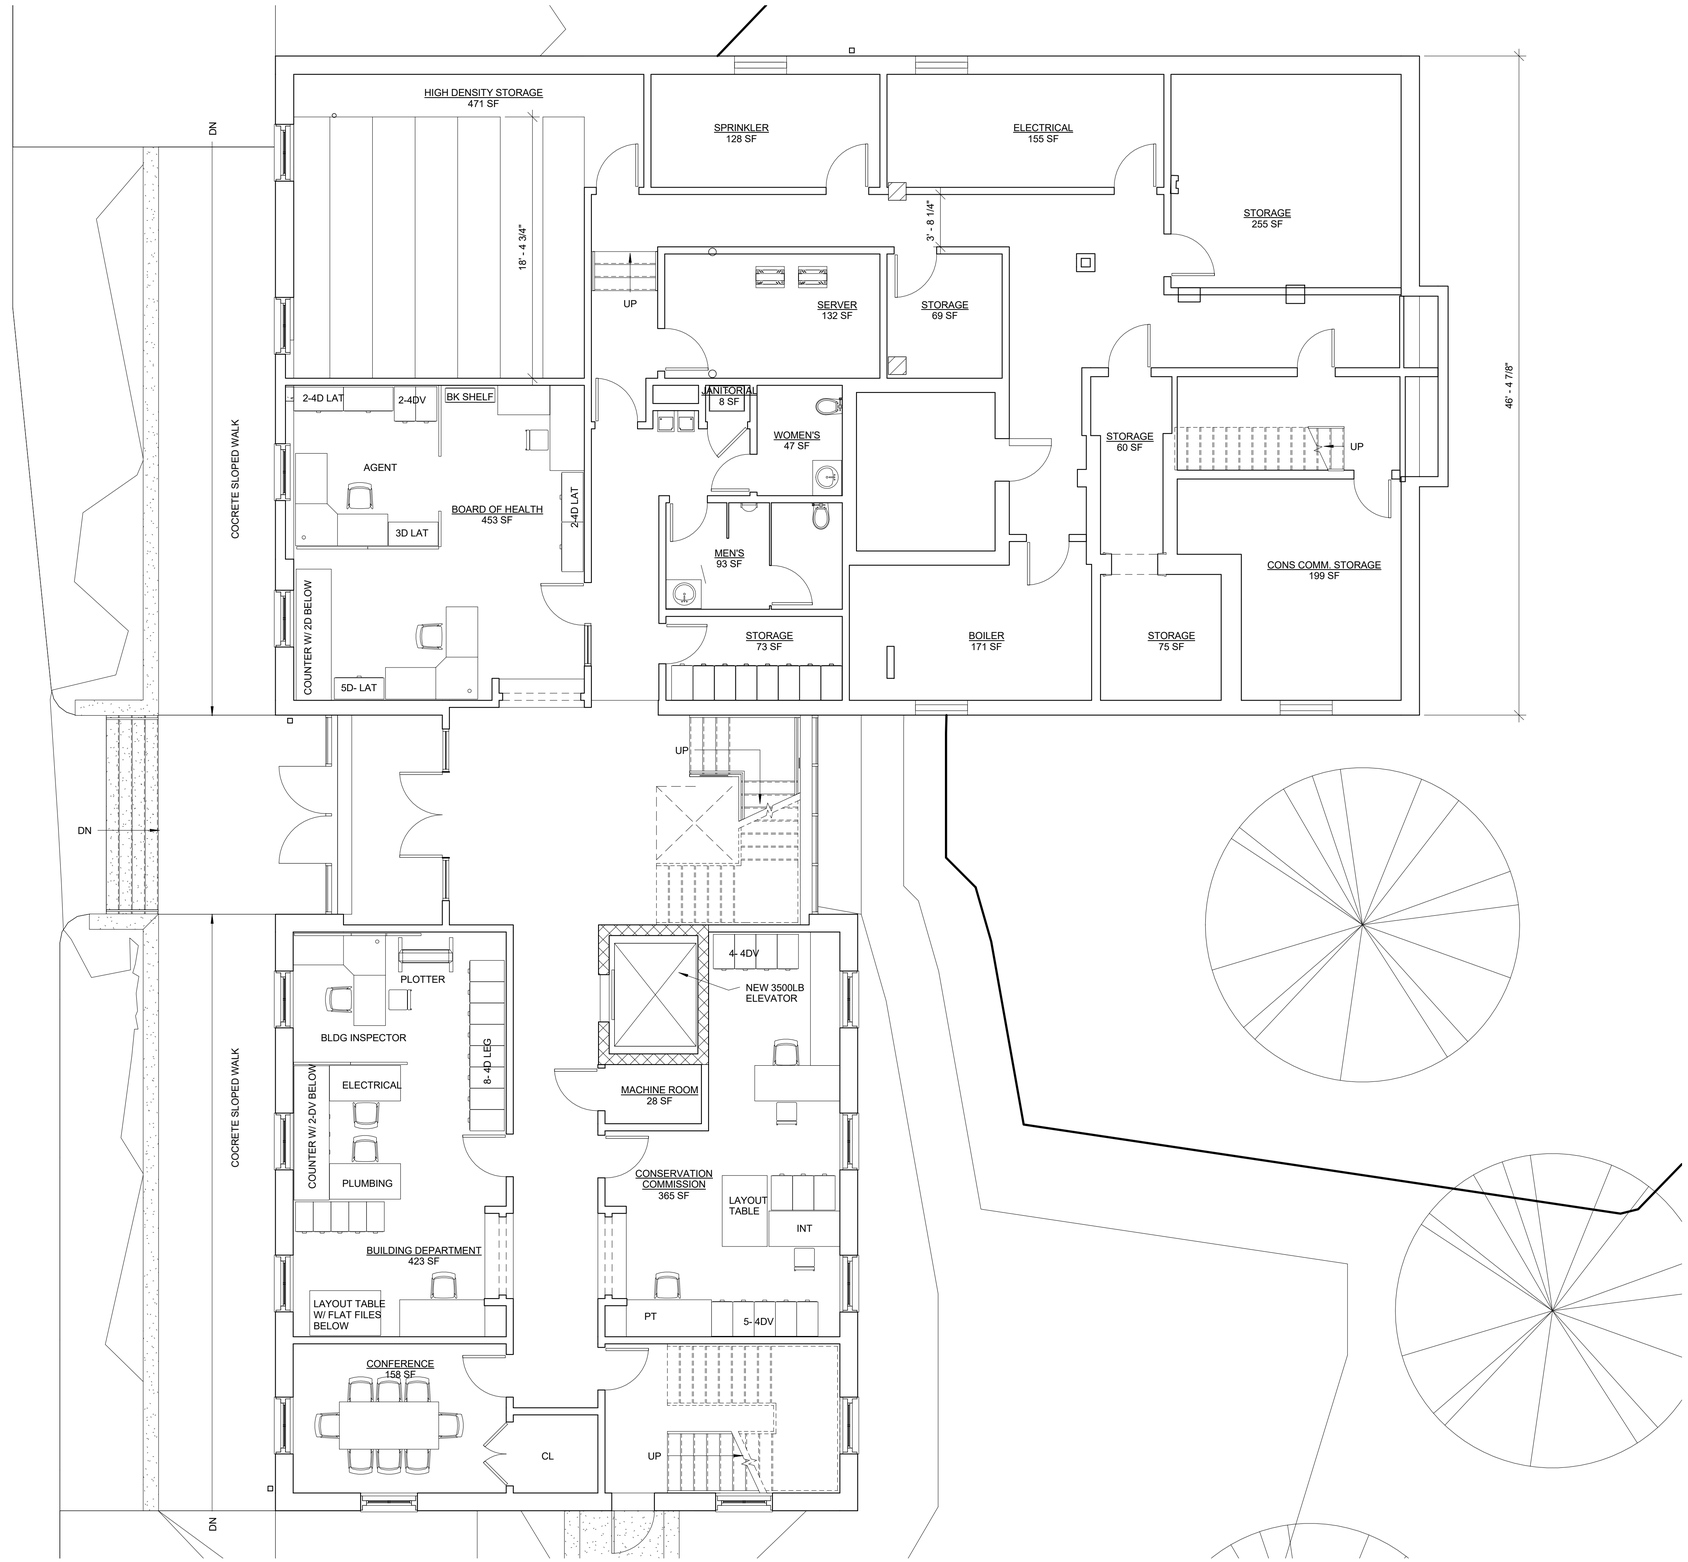

McGinley Kalsow & Associates, Inc.
ARCHITECTS & PRESERVATION PLANNERS
324 Broadway, P.O. Box 45248
Somerville, MA 02145
617.625.8901 - www.mcginleykalsow.com


## Ground Floor Furniture

No.

# A1.1F-OPT.1

7/26/2016 12:43:58 PM




7/26/2016 12:47:37 PM

SHENEWEMEDY ☆ NEW MEADOWS ☆ TOPSFIELD 1650 ☆

# Topsfield Town Hall

8 W Common Street
Topsfield, MA. 01983
Town of Topsfield

| | |
|---|---|
| Date: | 07/27/16 |
| Scale: | 3/32"= 1'-0" |
| Drawn By: | FE |
| Reviewed By: | DM/WCK |
| Project No: | 1758.00 |


McGinley Kalsow & Associates, Inc.
ARCHITECTS & PRESERVATION PLANNERS
324 Broadway, P.O. Box 45248
Somerville, MA 02145
617.625.8901 - www.mcginleykalsow.com


## Ground Floor Furniture

No.

# A1.1F-OPT.2




Topsfield Town Hall

8 W Common Street
Topsfield, MA. 01983
Town of Topsfield

| | |
|---|---|
| Date: | 07/27/16 |
| Scale: | 3/32"= 1'-0" |
| Drawn By: | FE |
| Reviewed By: | DM/WCK |
| Project No: | 1758.00 |

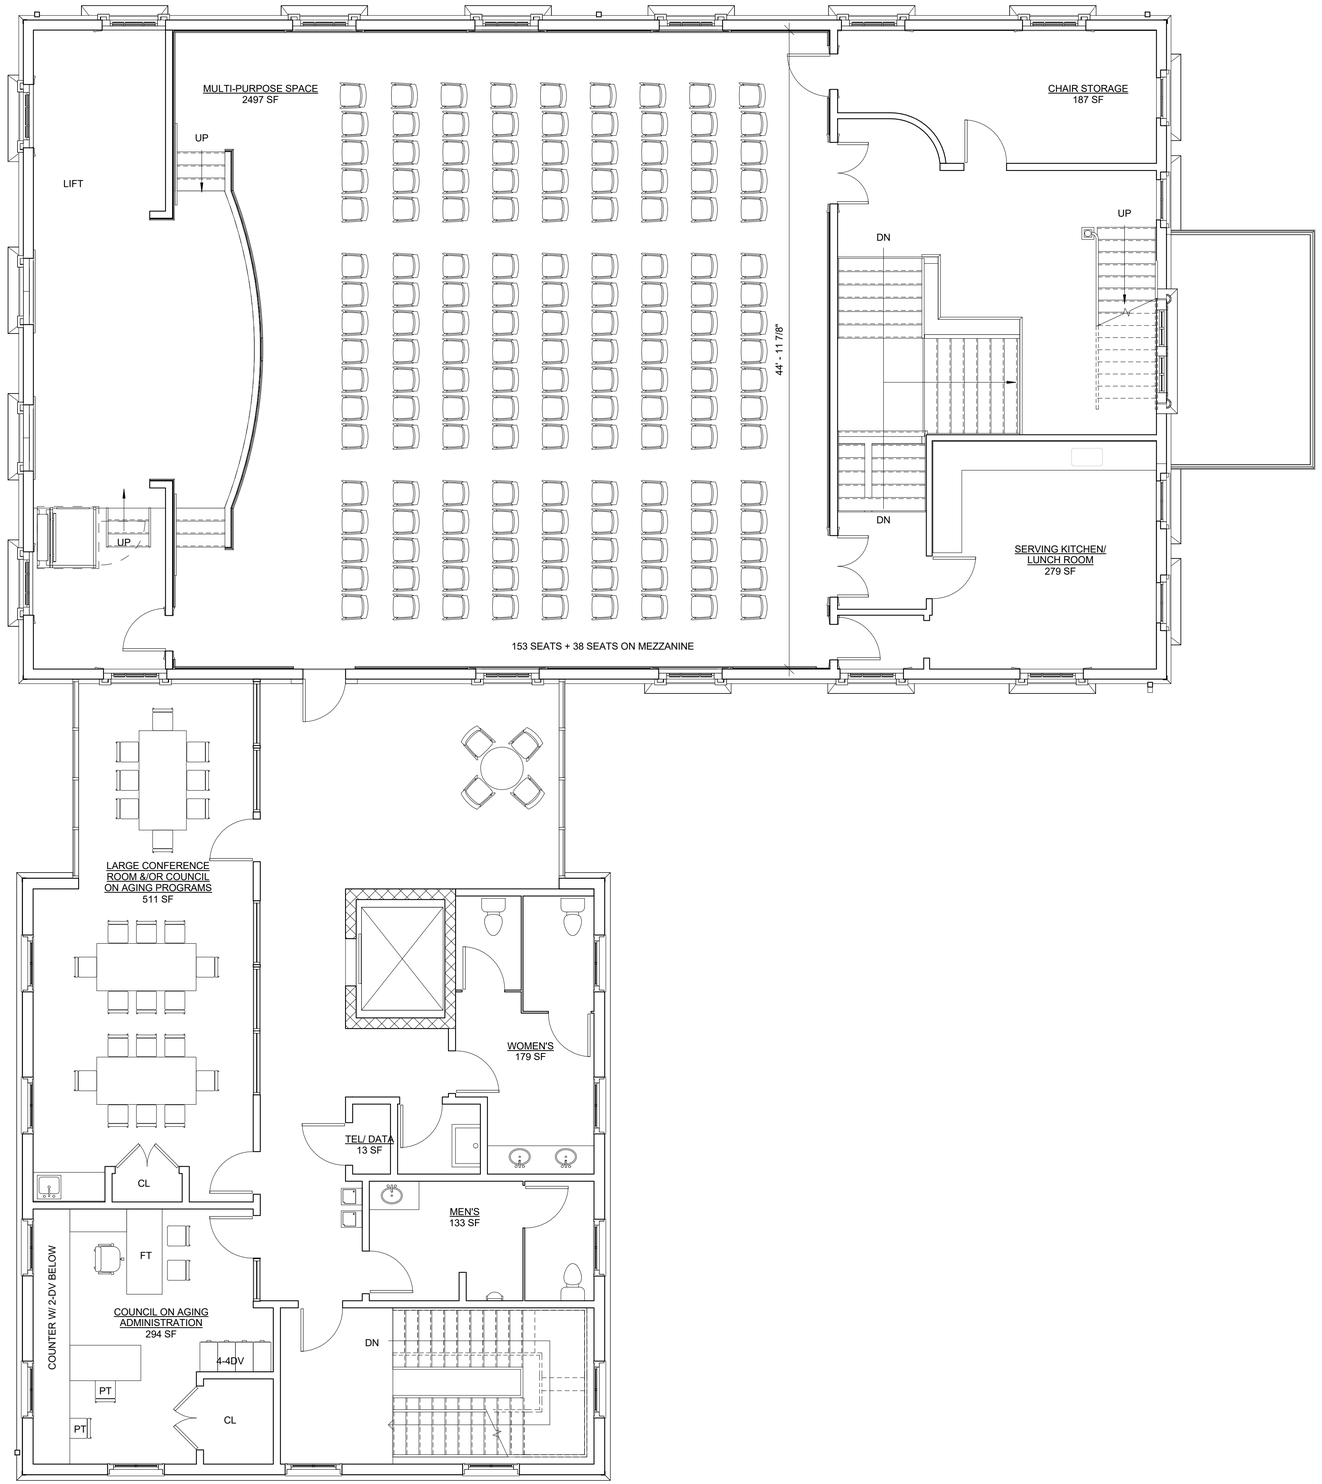

McGinley Kalsow & Associates, Inc.
ARCHITECTS & PRESERVATION PLANNERS
324 Broadway, P.O. Box 45248
Somerville, MA 02145
617.625.8901 - www.mcginleykalsow.com


First Floor Furniture

No.

A1.2F

7/26/2016 12:43:59 PM




# Topsfield Town Hall

8 W Common Street
Topsfield, MA. 01983
Town of Topsfield

| | |
|---|---|
| Date: | 07/27/16 |
| Scale: | 3/32"= 1'-0" |
| Drawn By: | FE |
| Reviewed By: | DM/WCK |
| Project No: | 1758.00 |

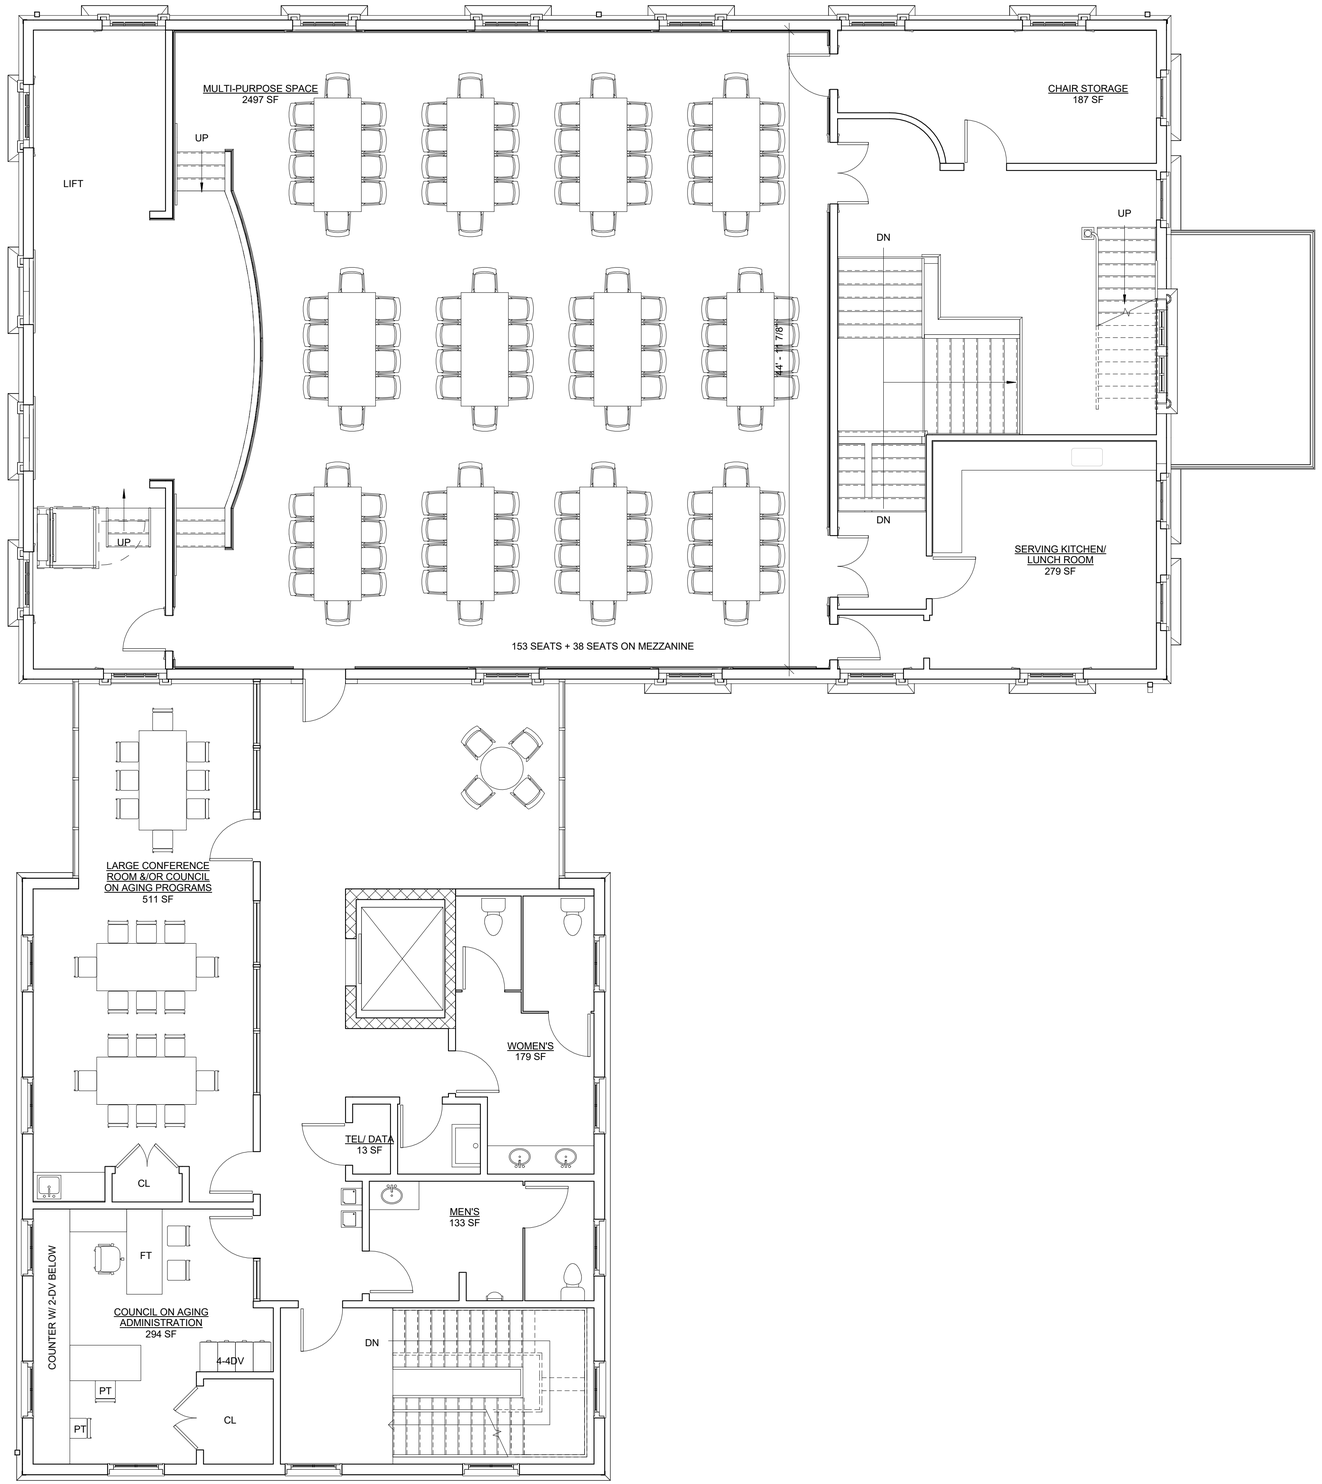

McGinley Kalsow & Associates, Inc.
ARCHITECTS & PRESERVATION PLANNERS
324 Broadway, P.O. Box 45248
Somerville, MA 02145
617.625.8901 - www.mcginleykalsow.com


## Second Floor Furniture- Option Seats

No.

A1.3F

7/26/2016 12:44:00 PM




7/26/2016 12:47:38 PM

SHENEWEMEDY ☆ NEW MEADOWS ☆ TOPSFIELD 1650 ☆

# Topsfield Town Hall

8 W Common Street
Topsfield, MA. 01983
Town of Topsfield

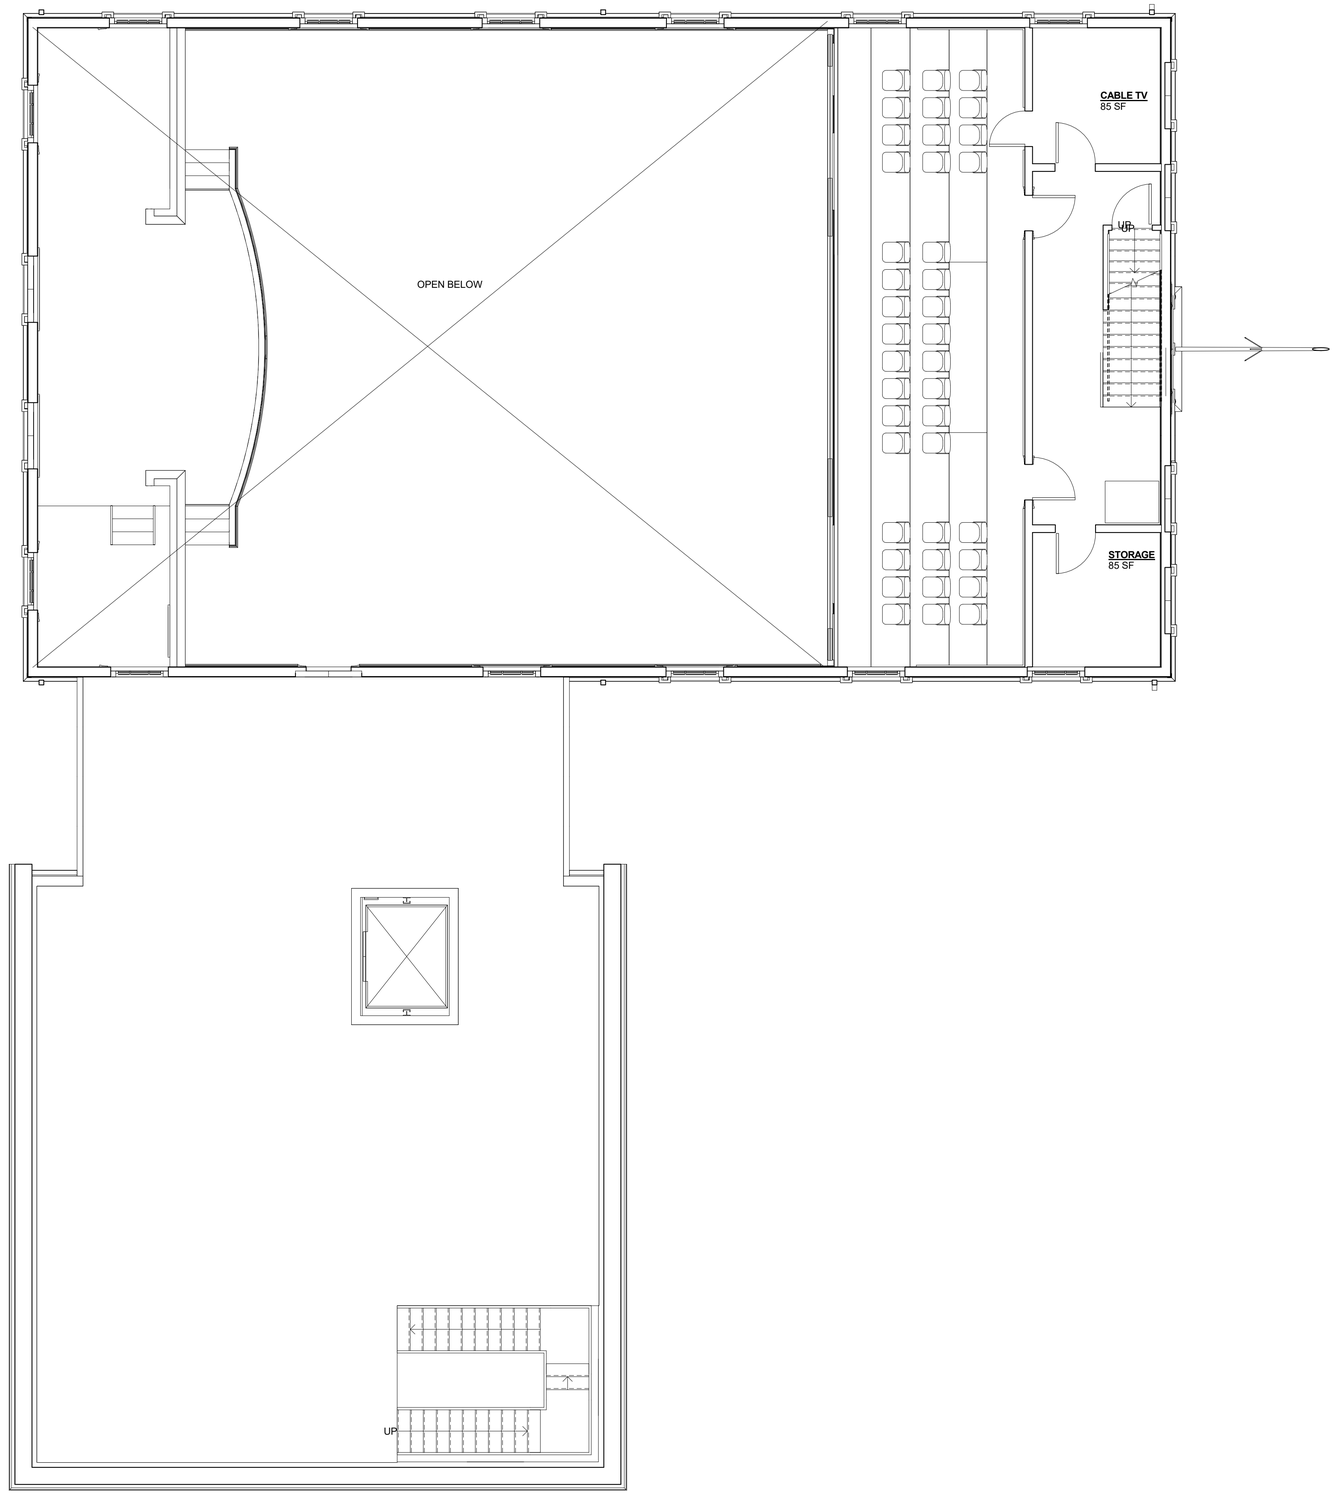
| | |
|---|---|
| Date: | 07/27/16 |
| Scale: | 3/32"= 1'-0" |
| Drawn By: | FE |
| Reviewed By: | DM/WCK |
| Project No: | 1758.00 |


McGinley Kalsow & Associates, Inc.
ARCHITECTS & PRESERVATION PLANNERS
324 Broadway, P.O. Box 45248
Somerville, MA 02145
617.625.8901 - www.mcginleykalsow.com


## Second Floor Furniture- Option Tables

No.

A1.3F




SHENEWEMEDY ☆ NEW MEADOWS ☆ TOPSFIELD 1650 ☆

# Topsfield Town Hall

8 W Common Street
Topsfield, MA. 01983
Town of Topsfield

| | |
|---|---|
| Date: | 07/20/16 |
| Scale: | 3/32"= 1'-0" |
| Drawn By: | MMM |
| Reviewed By: | DM |
| Project No: | 1758.00 |

MK &A McGinley Kalsow & Associates, Inc.
ARCHITECTS & PRESERVATION PLANNERS
324 Broadway, P.O. Box 45248
Somerville, MA 02145
617.625.8901 - www.mcginleykalsow.com

## Mezzanine

No.

A1.4

7/19/2016 12:56:54 PM