FOR REGISTRY USE ONLY

I HEREBY CERTIFY THAT THIS PLAN CONFORMS TO THE RULES AND REGULATIONS OF THE REGISTERS OF DEEDS OF THE COMMONWEALTH OF MASSACHUSETTS

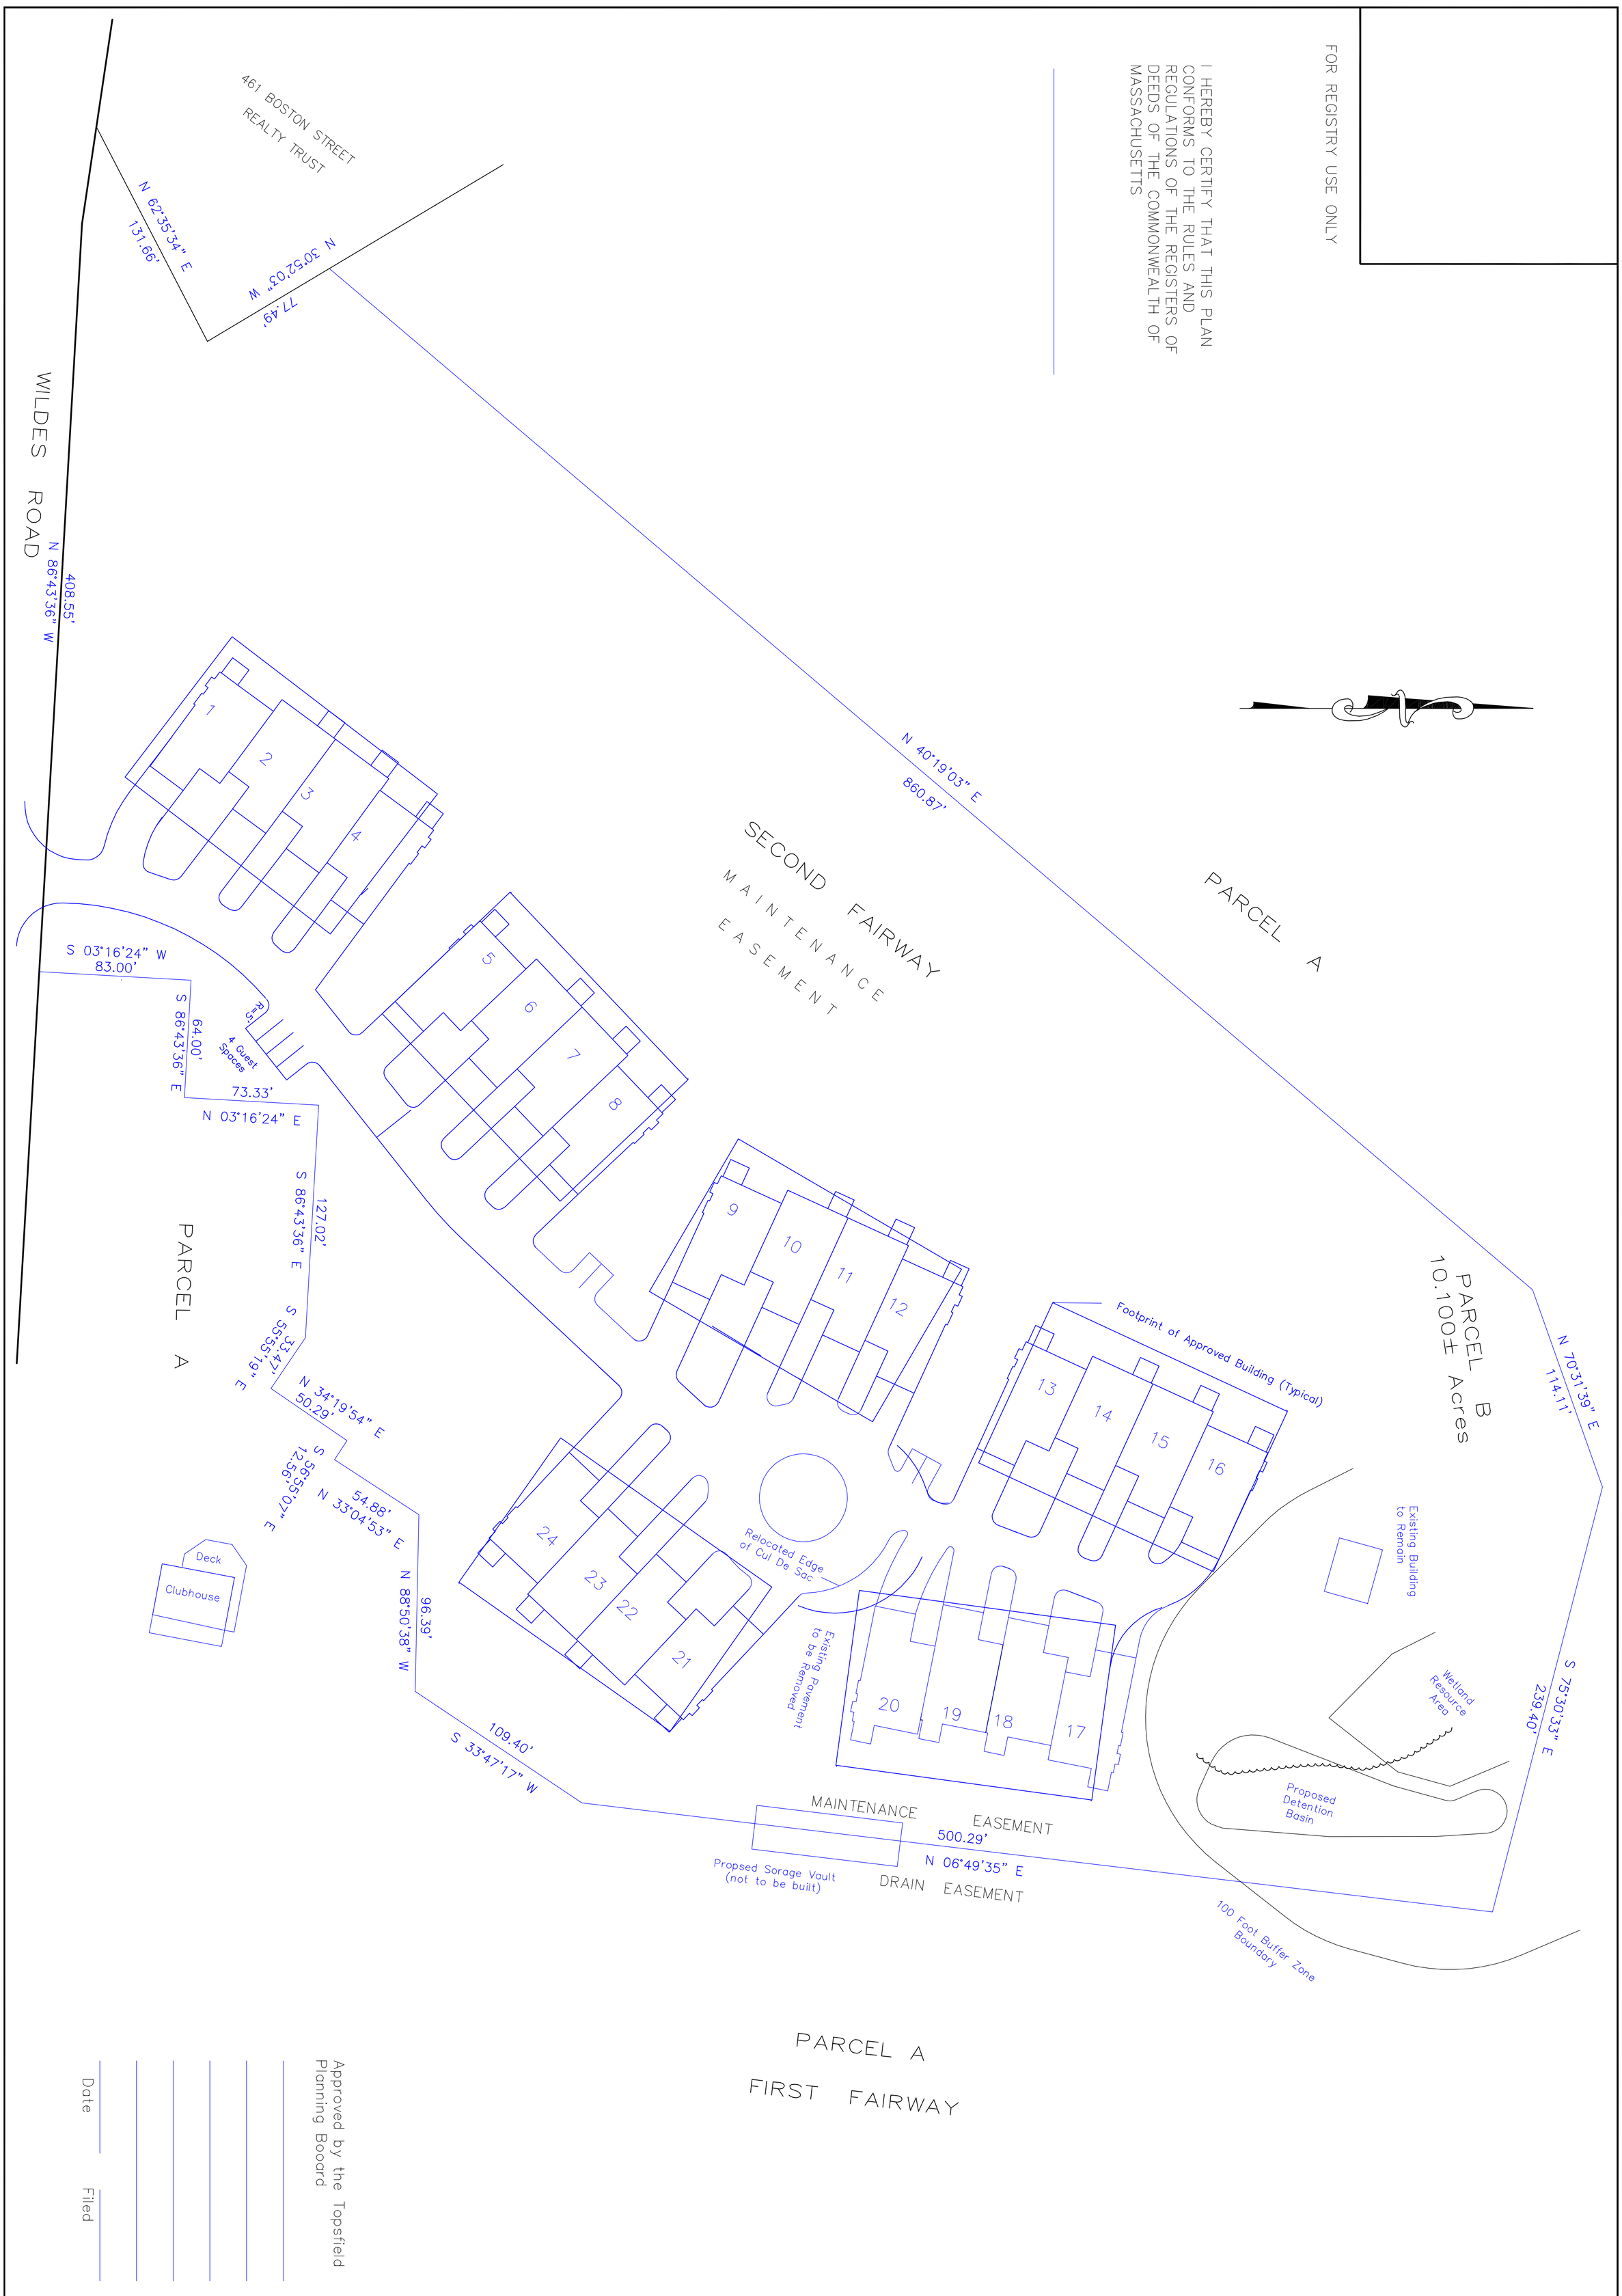

Approved by the Topsfield Planning Booard

Date

Filed

SHEET NO. 5 OF 14

F 14730

SITE DEVELOPMENT PERMIT PLAN
THE MEADOWS
TOPSFIELD, MASSACHUSETTS
PROPOSED MODIFICATIONS

Prepared For
New Meadows Enterprises LLC
30 Wildes Road
Topsfield, MA 01983

Prepared By:
Eastern Land Survey Assoc., Inc.
Christopher R. Mello P.L.S.
104 Lowell St, Peabody MA 01960
(978) 531-8121

SCALE 1" = 40'

DATE: September 2, 2008

REVISIONS
1. MARCH 31, 2009
2. MAY 15, 2009
3. OCTOBER 11, 2011

Christopher R. Mello
PLS 31317