FOR REGISTRY USE ONLY

I CERTIFY THAT THIS PLAN CONFORMS TO THE RULES AND REGULATIONS OF THE REGISTERS OF DEEDS.

PETER J. KANE, P.L.S. DATE

APPROVAL UNDER THE SUBDIVISION CONTROL LAW NOT REQUIRED

TOPSFIELD PLANNING BOARD

DATE

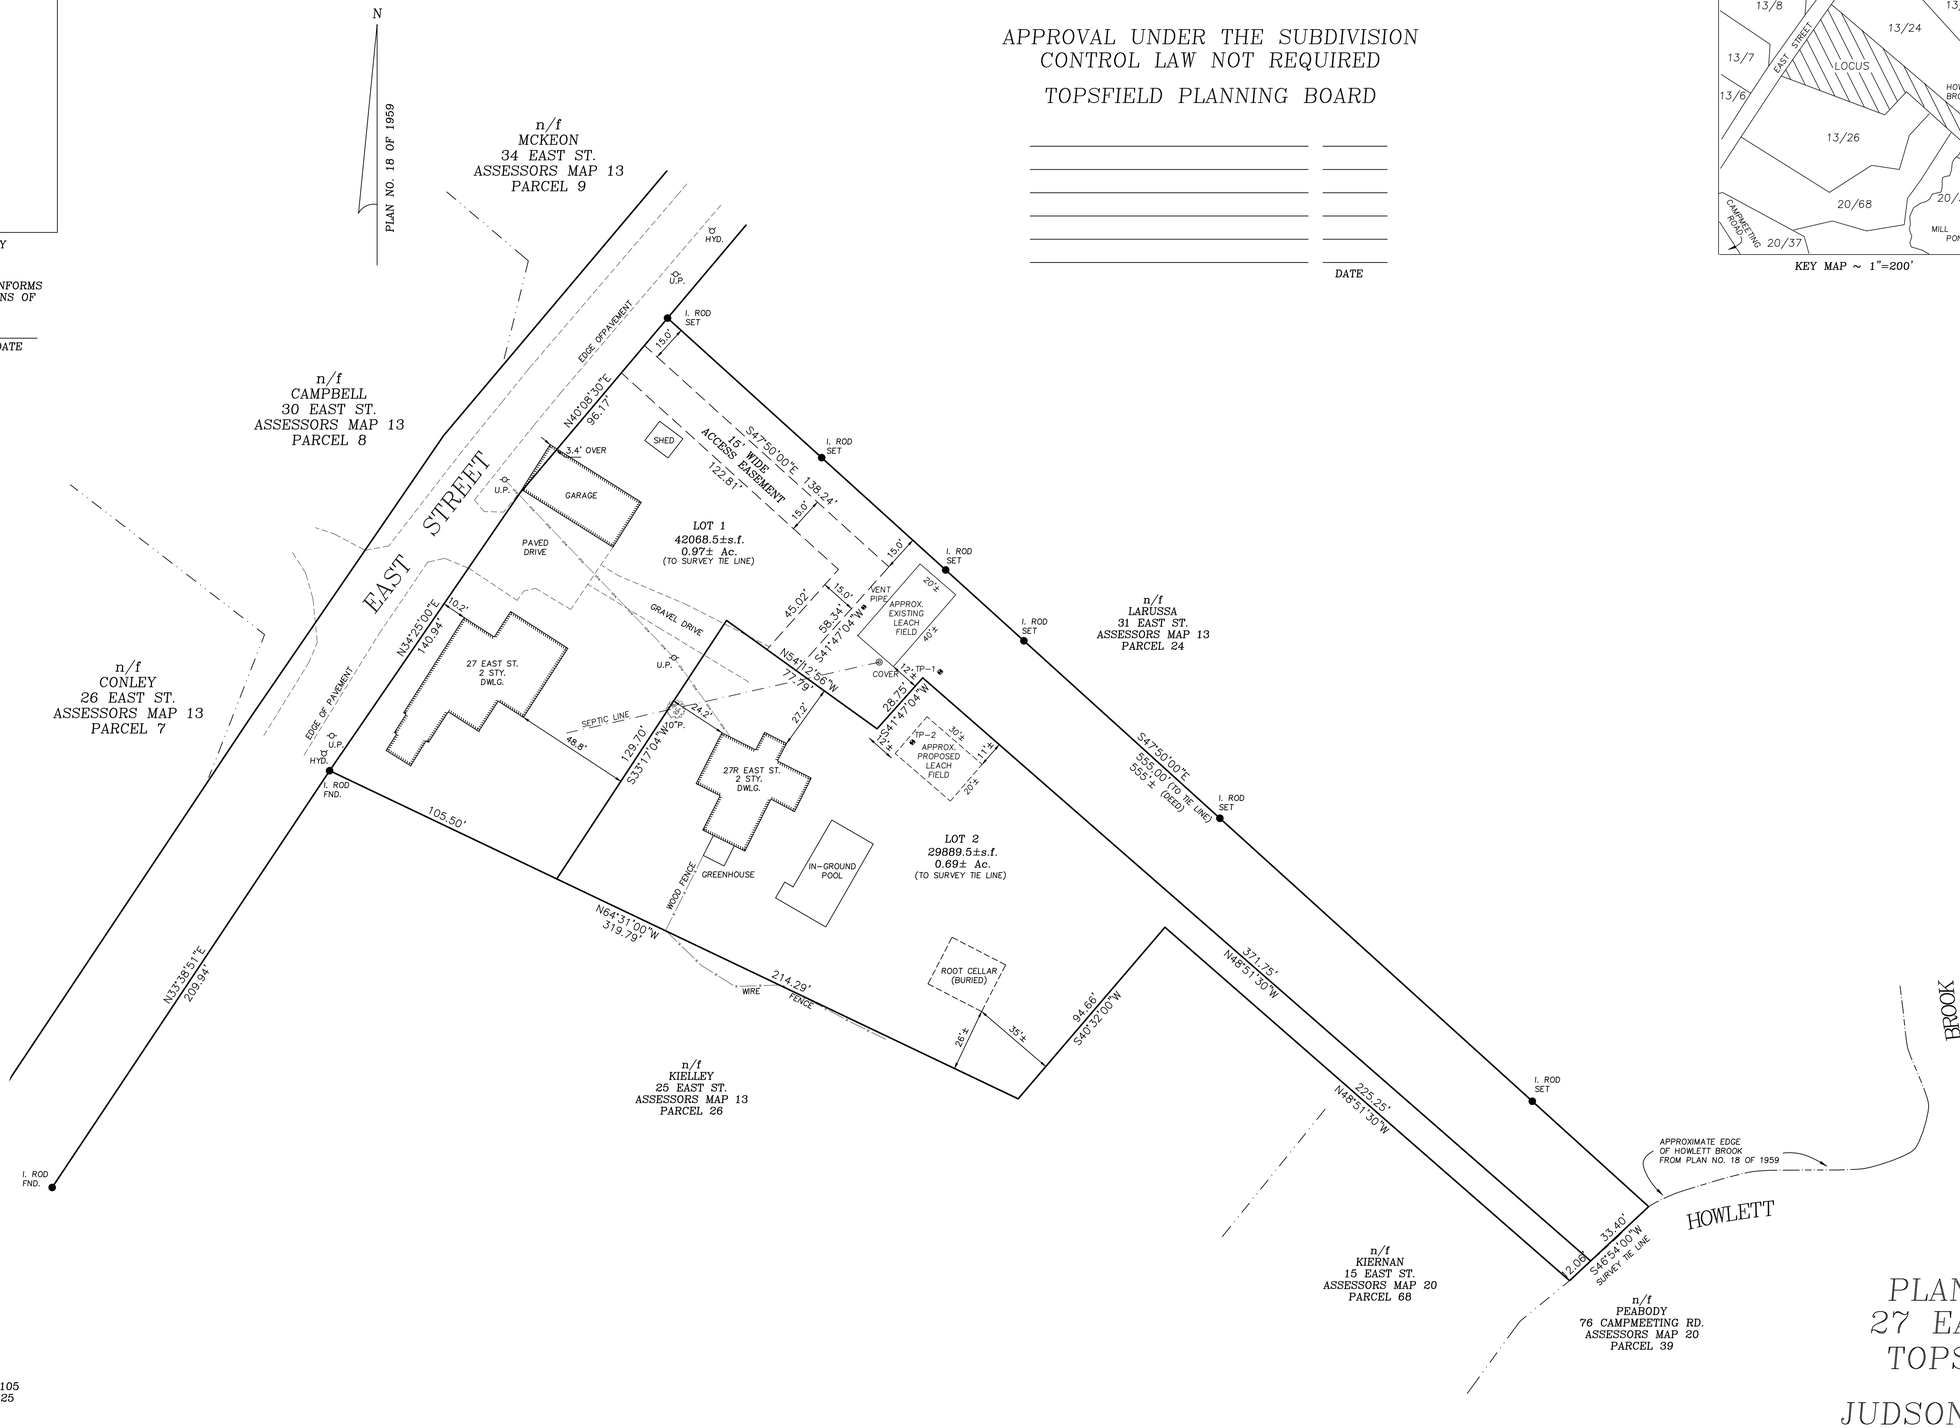

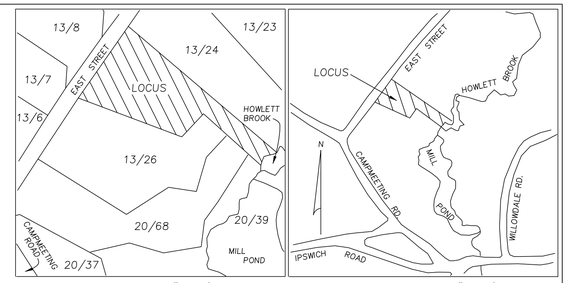

KEY MAP ~ 1"=200'

LOCUS MAP ~ 1"=600'

REFERENCES:

LOCUS DEED: BK. 5822 PG. 105
ASSESSORS MAP 13 PARCEL 25
ZONING DISTRICT: ORA

ZONING BOARD OF APPEALS DECISION DATED

PLAN REFERENCES:

PLAN NO. 18 OF 1959
PLAN BK. 121 PLAN 10
PLAN BK. 141 PLAN 31
PLAN BK. 193 PLAN 43
PLAN BK. 305 PLAN 74
PLAN BK. 309 PLAN 56
PLAN BK. 387 PLAN 77

0' 30' 60' 90'

PLAN OF LAND
27 EAST STREET
TOPSFIELD, MA

LAND OF

JUDSON & BARBARA PRATT

KANE LAND SURVEYORS
72 HAMILTON AVENUE
SOUTH HAMILTON, MA

SCALE: 1"=30' AUGUST 19, 2014